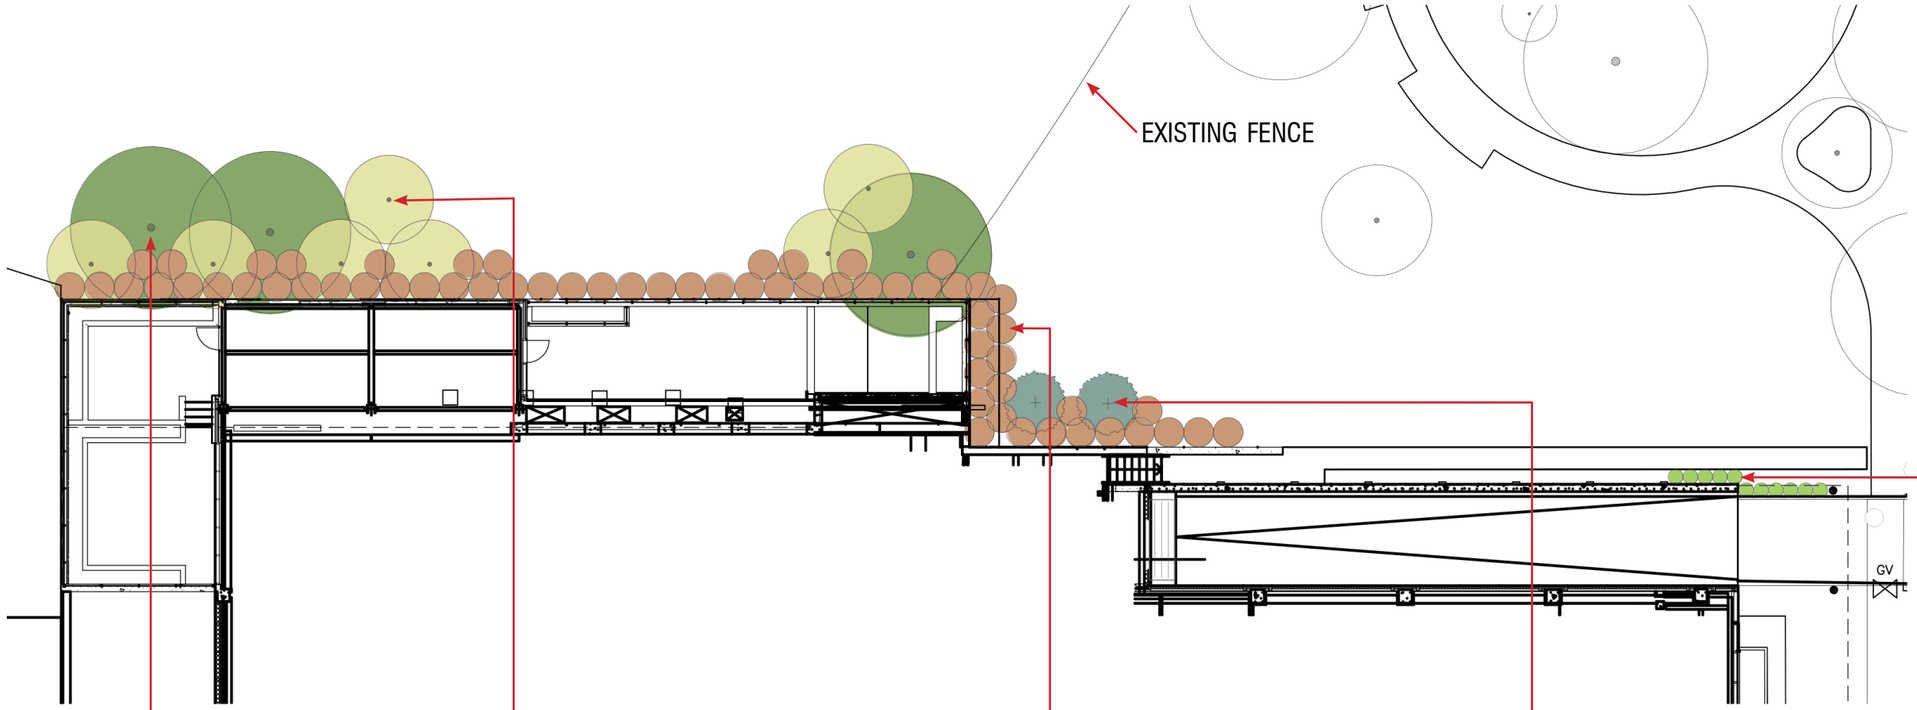

RED OAK, TYP.

SERVICEBERRY, TYP.

DECIDIOUS SHRUBS, TYP.

REDCEDAR, TYP.

EVERGREEN SHRUBS, TYP.

# EXISTING PLANTING AT FRANCIS FIELD

January 28, 2019

OCULUS

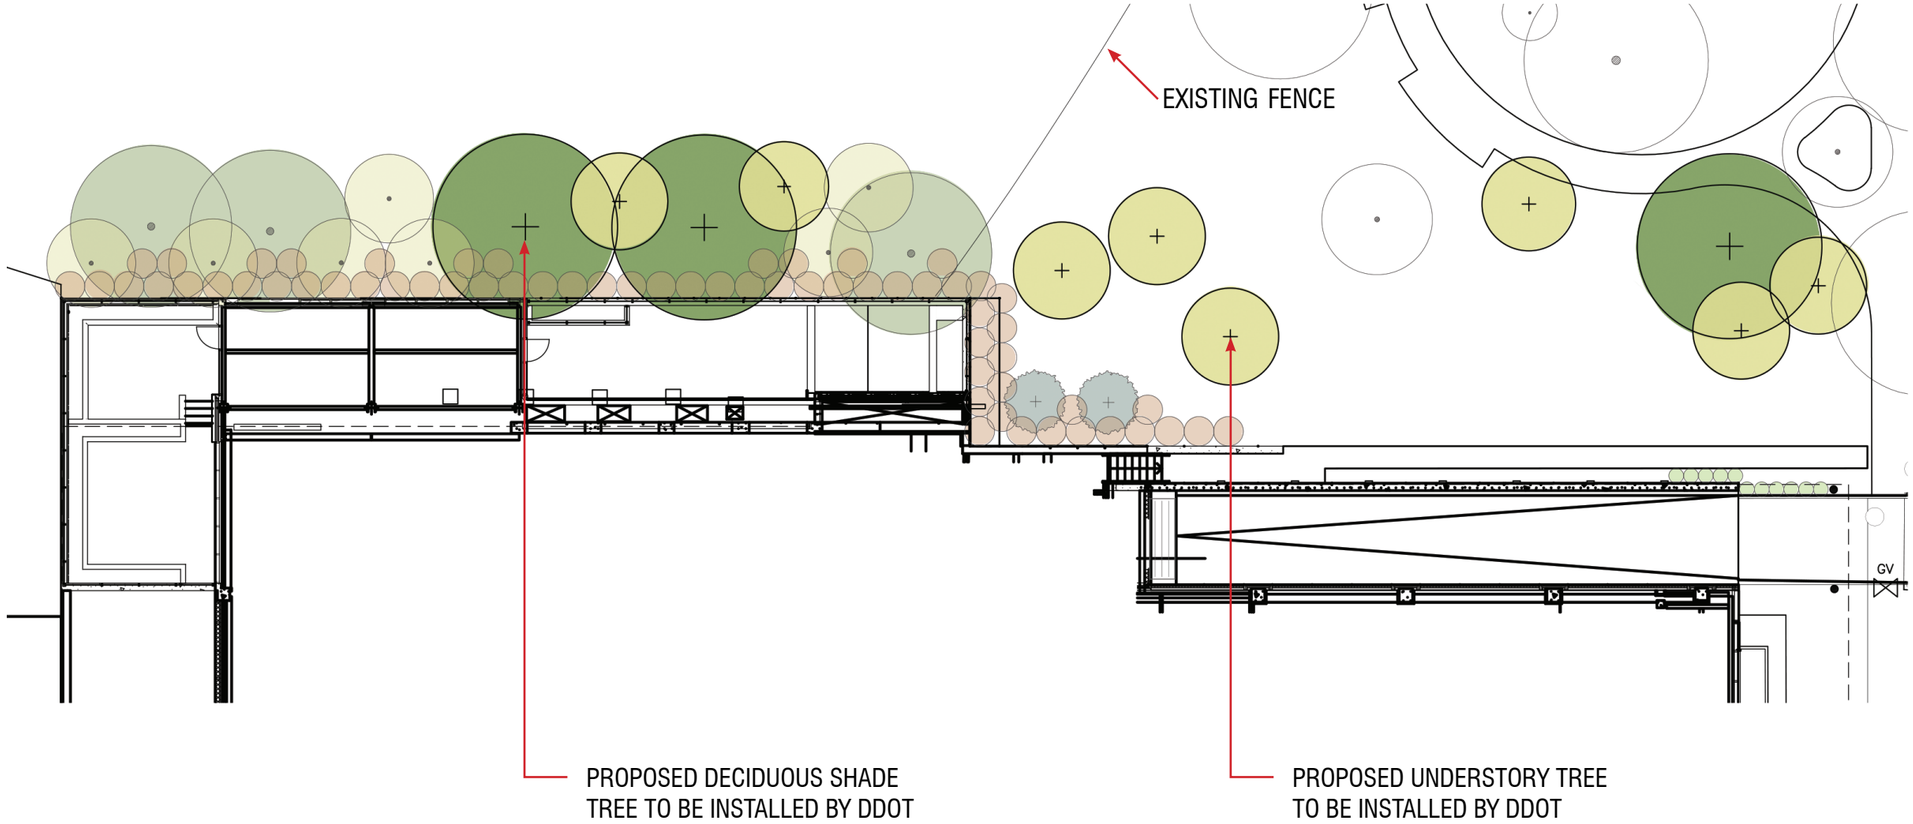


# PROPOSED TREES AT FRANCIS FIELD

January 28, 2019

OCULUS

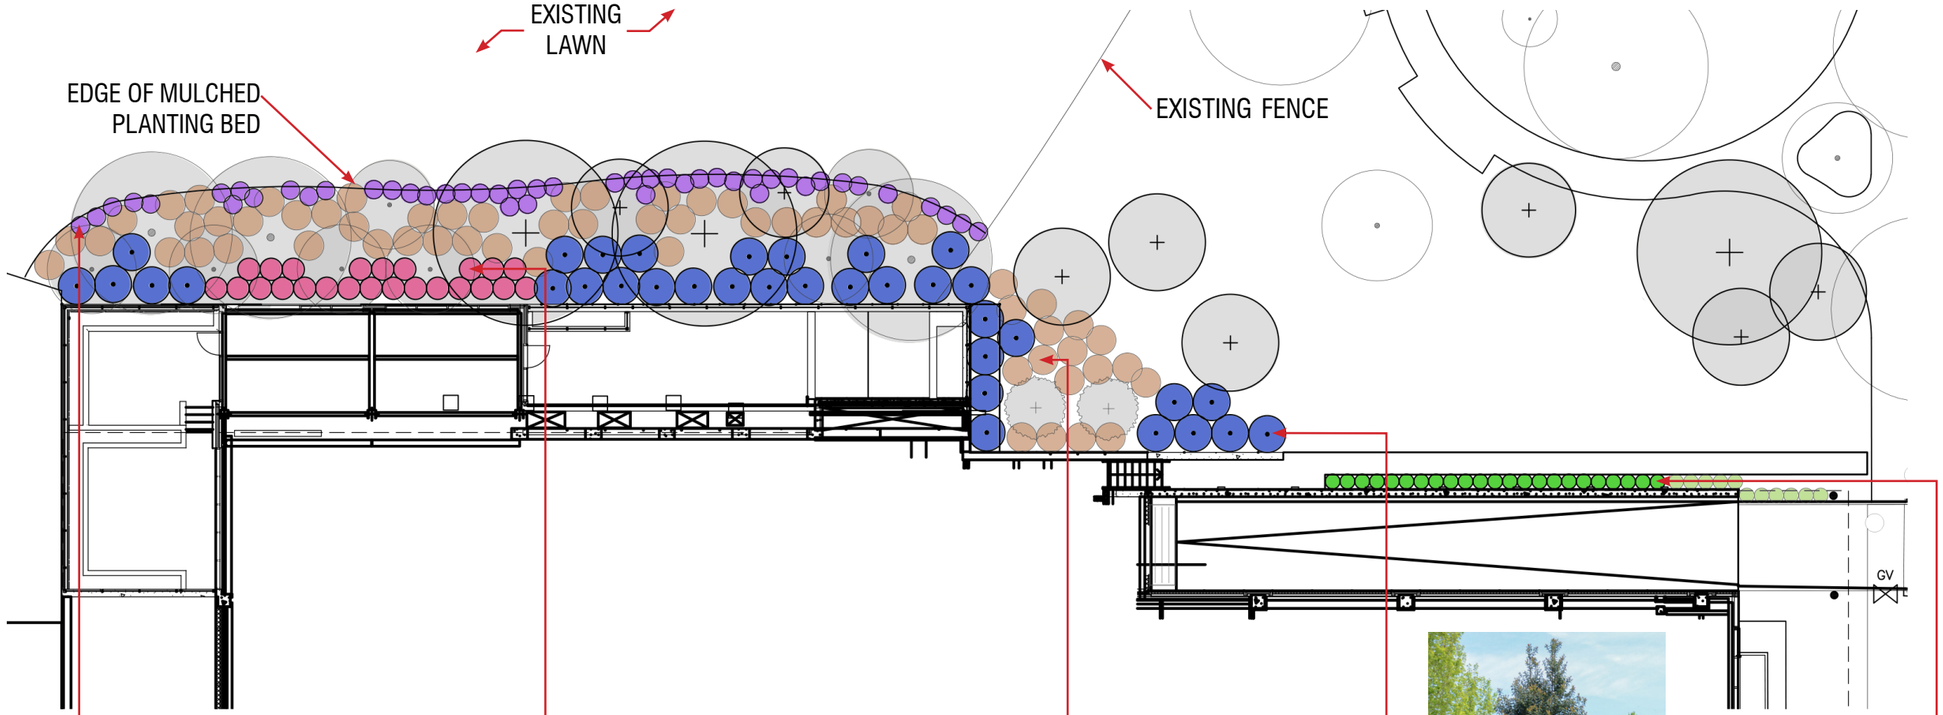

VIRGINIA SWEETSPIRE
"LITTLE HENRY", TYP.

CHERRY LAUREL
"OTTO LUYKEN", TYP.

RELOCATE EXISTING
DECIDUOUS SHRUBS, TYP.

HOLLY 'DRAGON LADY', TYP.

HOLLY 'SKY PENCIL', TYP.

# NEW PLANTING AT FRANCIS FIELD

January 28, 2019

OCULUS